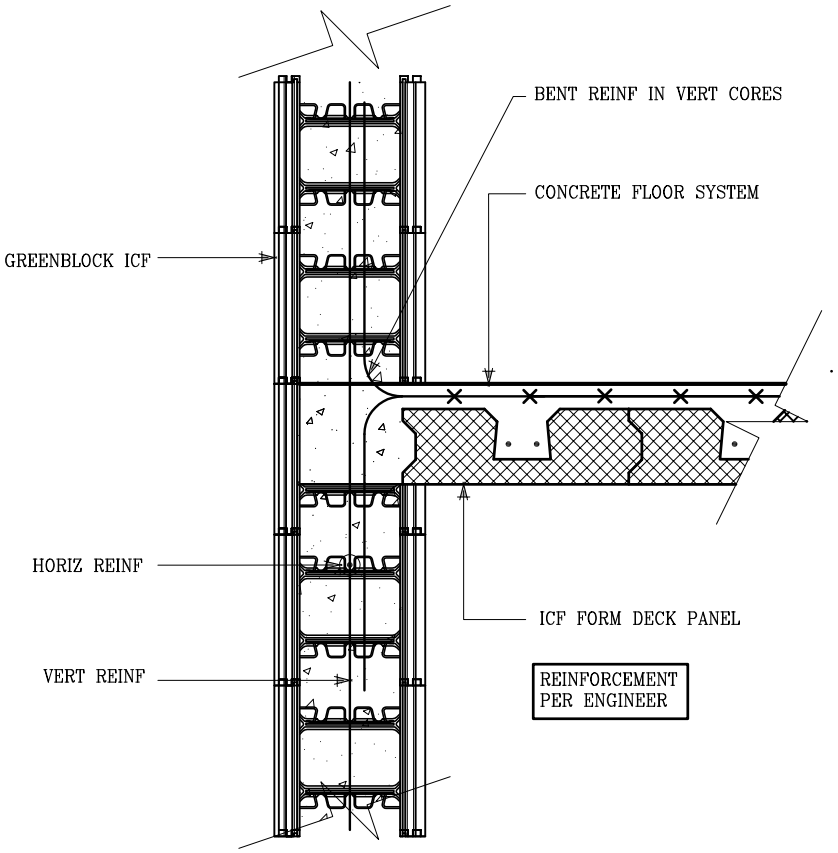

8" WALL; ICF FORM DECK PARALLEL TO WALL

Since 1967
GREENBLOCK®
Insulated Concrete Forms

Greenblock Worldwide Corporation
759 S. Federal Highway, Suite 213
Stuart, Florida 34994
Phone: 772-223-8045
Fax: 772-334-5554
Toll Free: 1-800-216-1820

www.Greenblock.com

DISCAIMER NOTICE: SPECIFIC INFORMATION FOR COMPLIANCE WITH LOCAL CODES, CONSTRUCTION PRACTICES AND REQUIREMENTS IS RESPONSIBLITY OF THE DESIGNER REGARDLESS OF DETAILS SHOWN IN DRAWING. GREENBLOCK WORKDWIDE CORPORATION RESERVES THE RIGHT TO CHANGE THE INFORMATION SHOWN WITHOUT NOTICE.

8" WALL; ICF FORM DECK PARALLEL TO WALL	
REVISED DATE:	DRAWN BY: AEG CONSULTANTS, INC. (JML)
DATE: JAN. 28, 2009	SCALE: 3/4" = 1'-0"
DETAIL NUMBER:	GB-32